SITE DATA

TAX MAP NO.:	P/O 270-00-00-014 (KERSHAW COUNTY) 270-19-00-001 (KERSHAW COUNTY)
SITE AREA:	±152.48 AC
EXISTING ZONING:	R-6 (KERSHAW COUNTY)
PROPOSED ZONING:	MPD (CITY OF CAMDEN)
SETBACKS :	
BATTLESHIP ROAD:	35'
CARTER STREET:	35'
CHESNUT STREET:	35'
FRONT:	15'
SIDE:	5'
BUFFERS:	
PERIMETER:	20'
BATTLESHIP ROAD:	30'
CARTER STREET:	30'
CHESNUT STREET:	30'
PROPOSED ROADWAY:	±16,680 LF (50' PUBLIC R.O.W.) ± 853 LF (66' PUBLIC R.O.W.) ±17,533 TOTAL LF
MINIMUM LOT AREA:	6,000 SF
PROPOSED LOTS:	88 SFR LOTS (52' X 135' TYP.) (COTTAGE) 47 SFR LOTS (52' X 120' TYP.) (VALUE) 67 SFR LOTS (62' X 120' TYP.) (MOVE UP) 103 SFR LOTS (72' X 135' TYP.) (LUXURY) 36 SFR LOTS (92' X 135' TYP.) (ESTATE) 11 OR 22 SFR LOTS (104' OR 52' X 135' TYP.) (EQUESTRIAN OR VALUE) 352 TOTAL LOTS
MAXIMUM DENSITY:	2.5 LOTS/ACRE
PROPOSED DENSITY:	±2.31 LOTS/ACRE
REQUIRED OPEN SPACE:	±45.74 AC (30%)
PROPOSED OPEN SPACE:	±49.59 AC (±32%)

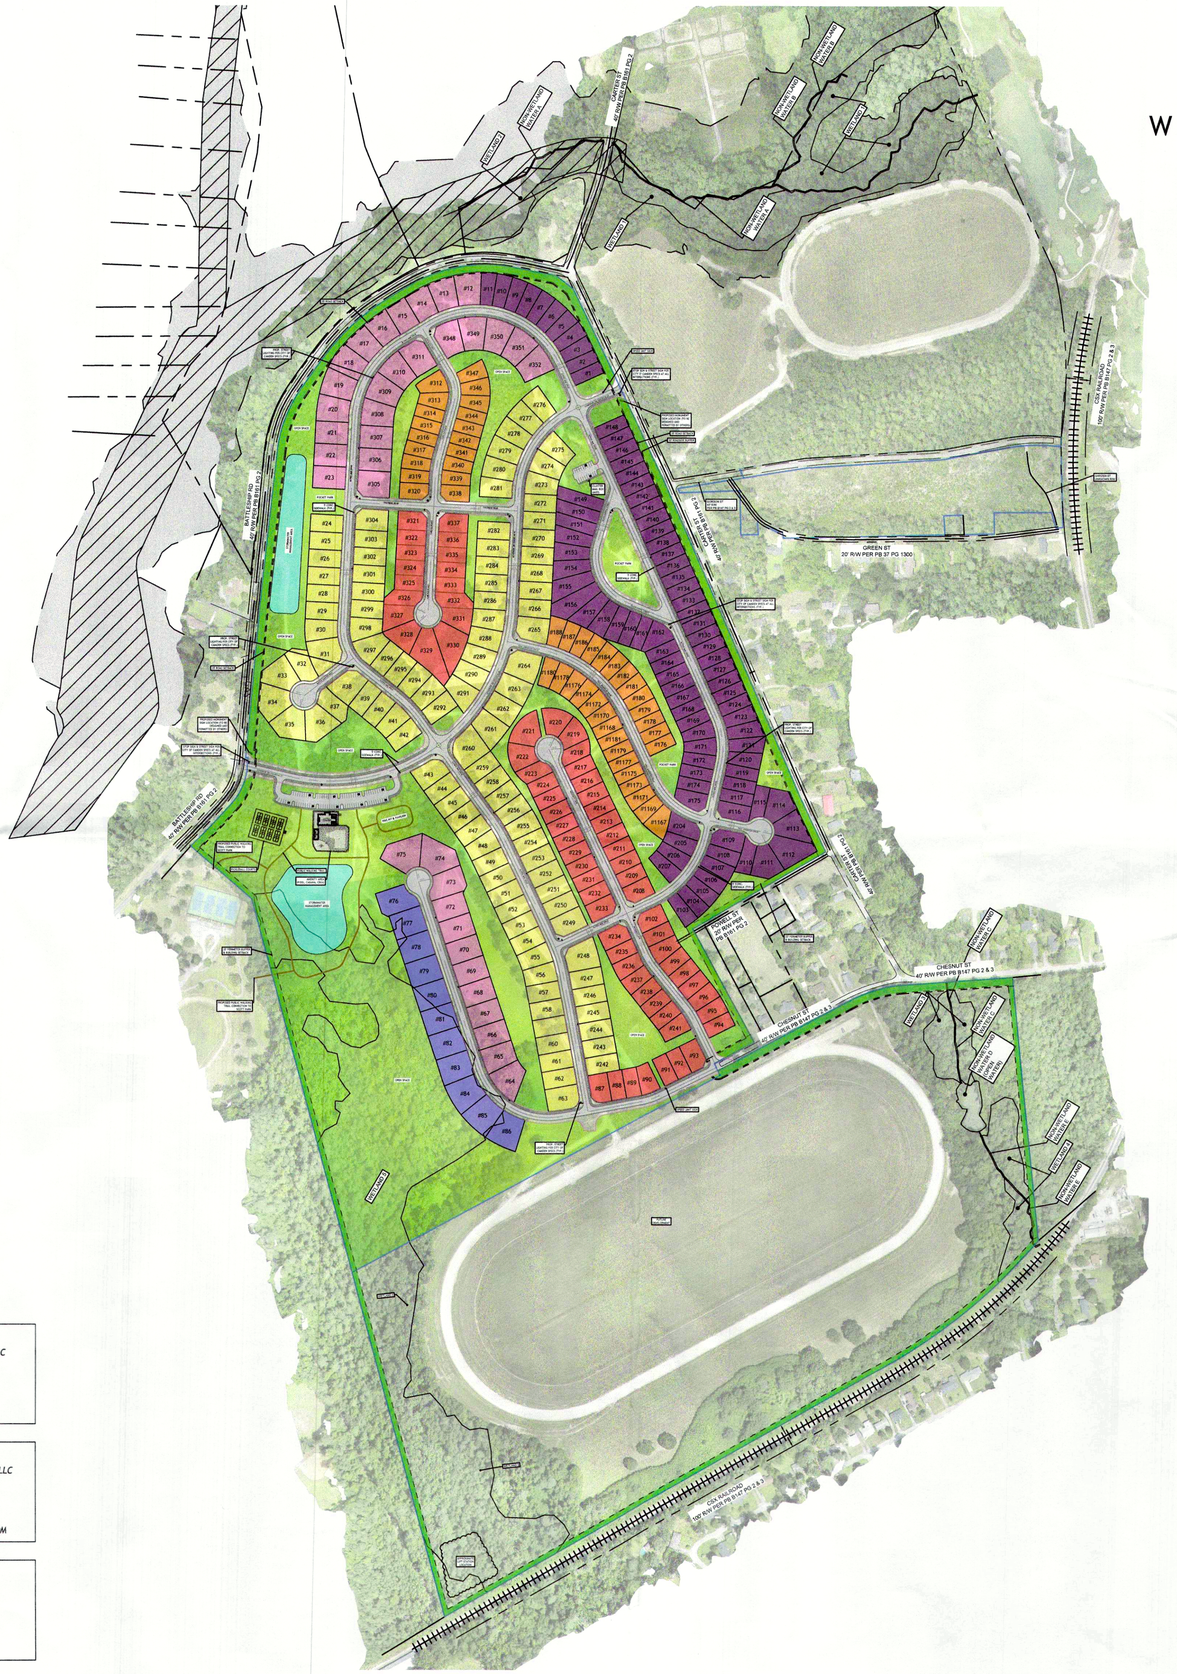
BATTLESHIP RD
60' R/W PER PB 85 PG 7
CARTER ST
40' R/W PER PB 85 PG 7
CHESNUT ST
40' R/W PER PB 8147 PG 2 & 3
GREEN ST
20' R/W PER PB 37 PG 1300
CSX RAILROAD
100' R/W PER PB 8147 PG 2 & 3
CSX RAILROAD
100' R/W PER PB 85 PG 283
CSX RAILROAD
100' R/W PER PB 8147 PG 2 & 3
CONWAY ST
50' R/W PER PB 85 PG 7
CONWAY ST
50' R/W PER PB 85 PG 7
CONWAY ST
50' R/W PER PB 85 PG 7